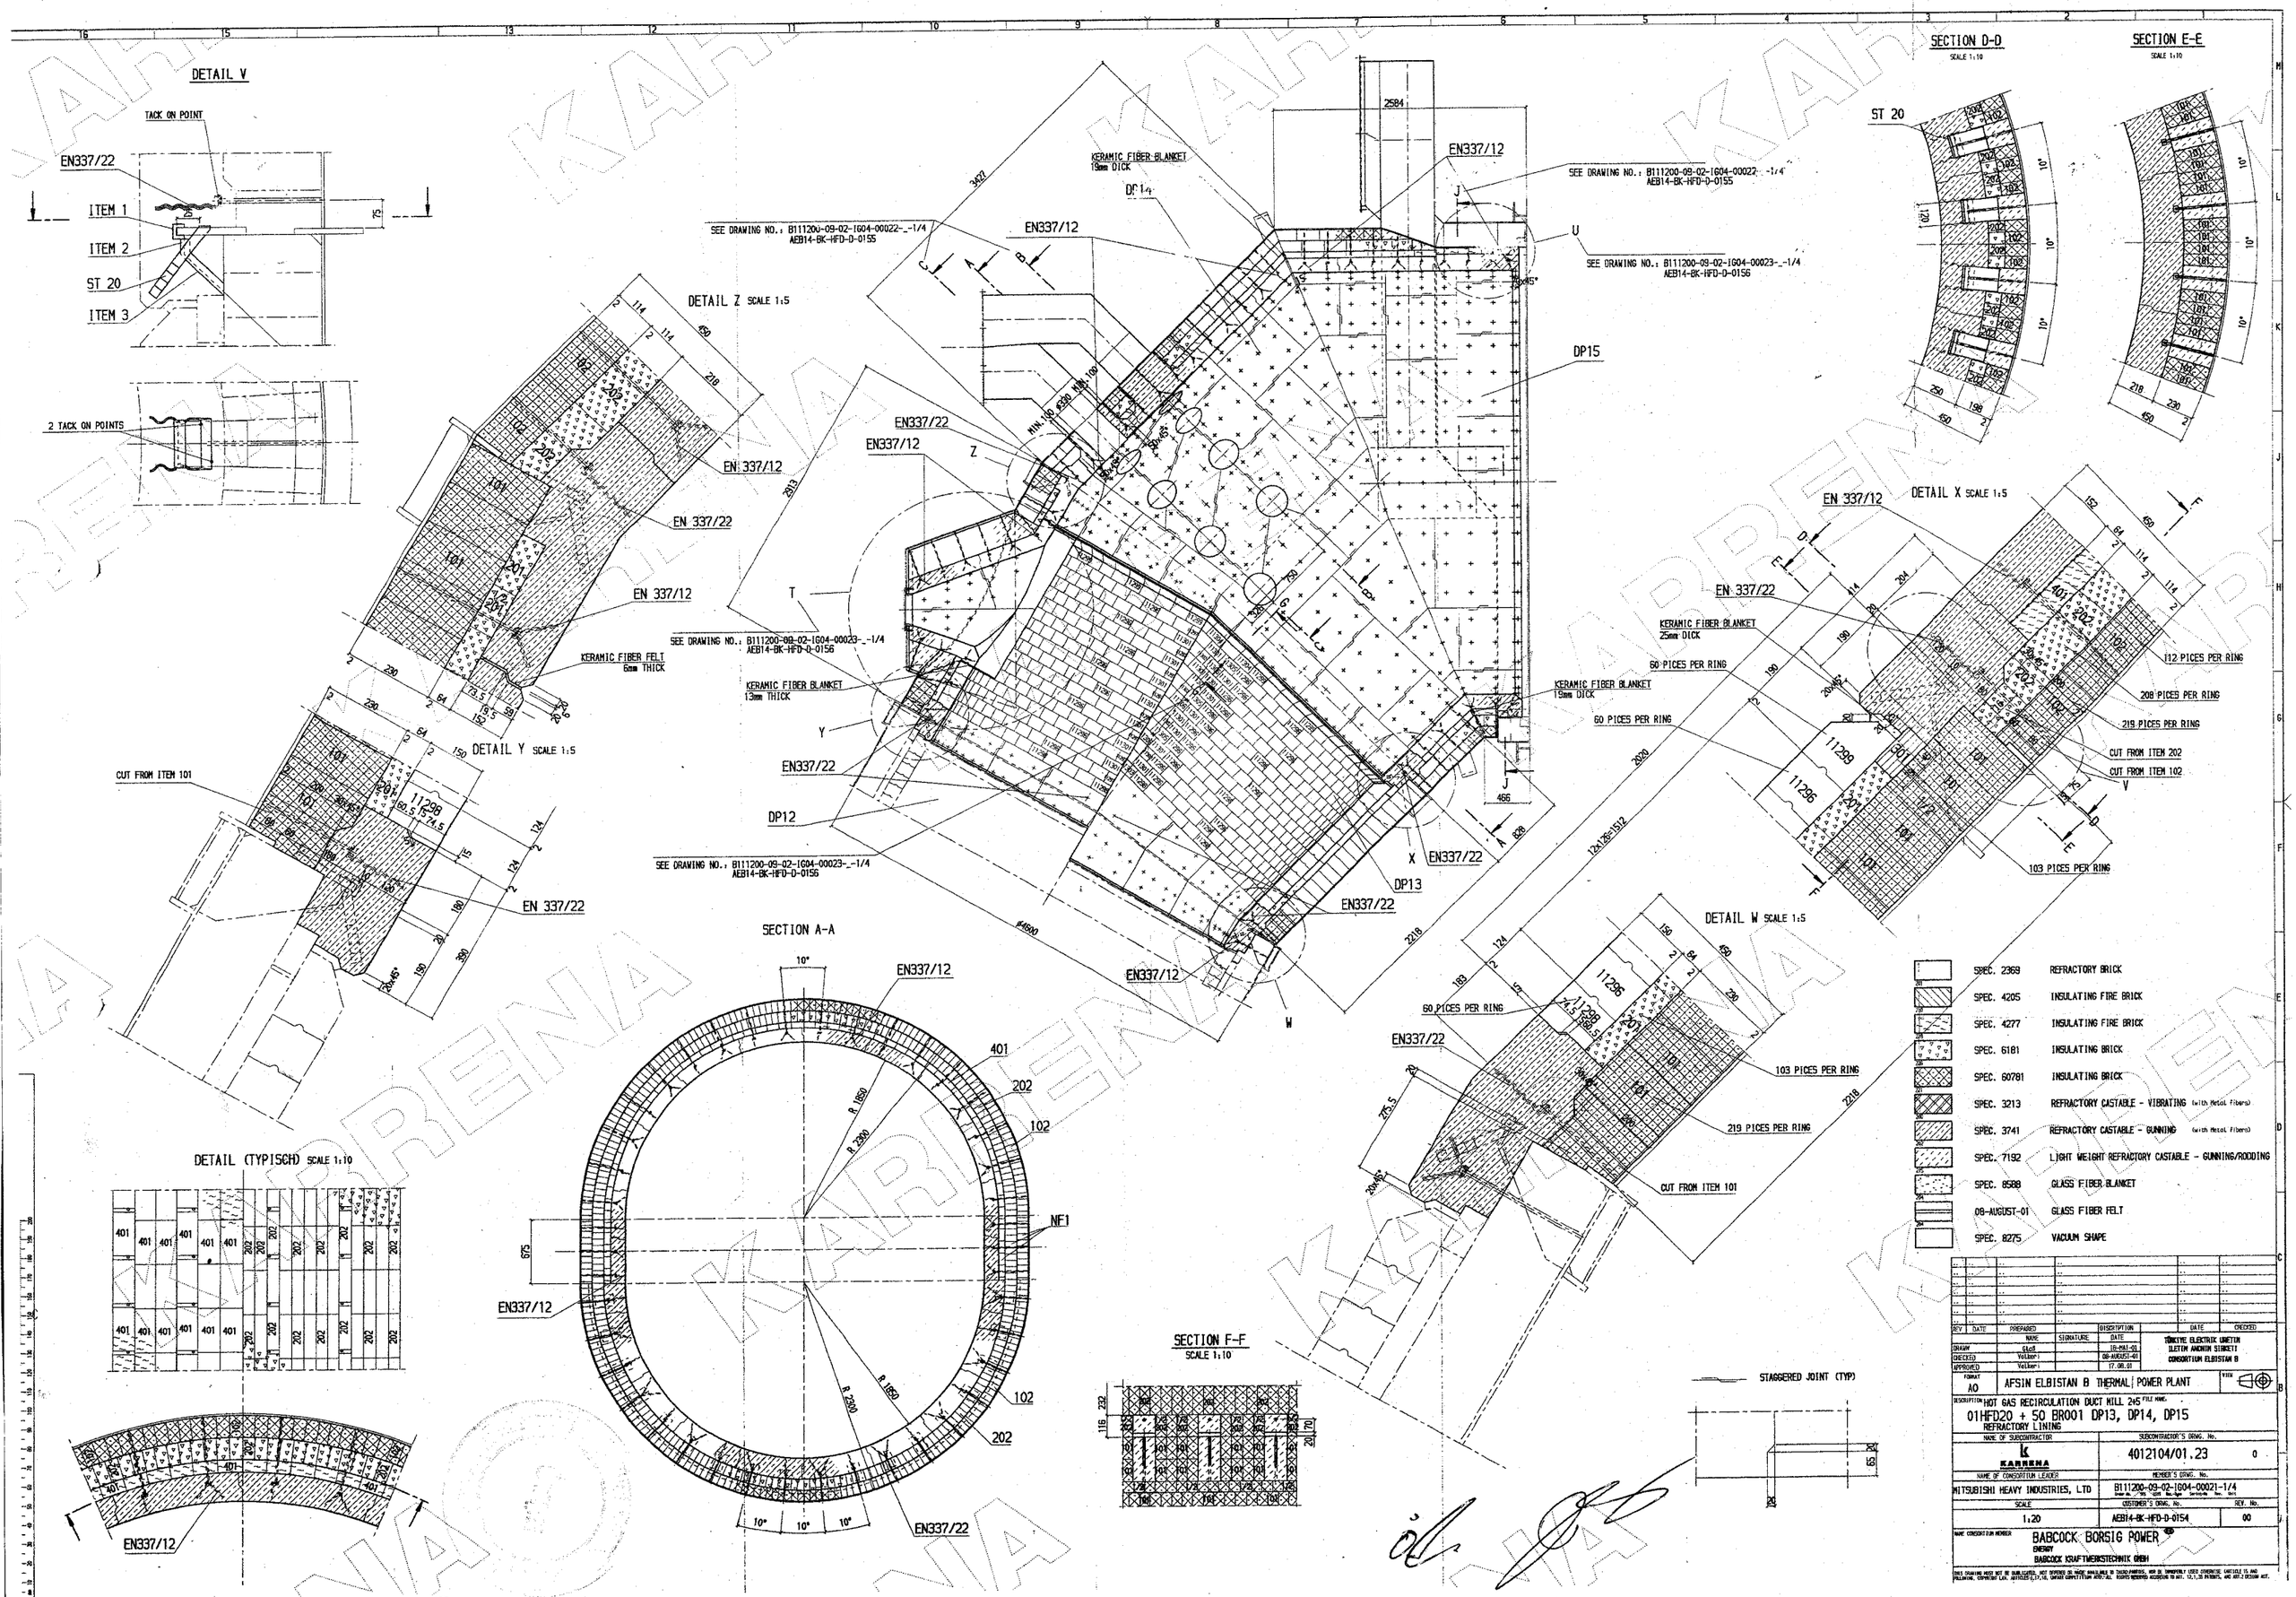
DETAIL V
TACK ON POINT
EN337/22
ITEM 1
ITEM 2
ST 20
ITEM 3
2 TACK ON POINTS
DETAIL Z SCALE 1:5
EN 337/12
EN 337/22
KERAMIC FIBER FELT 6mm THICK
DETAIL Y SCALE 1:5
CUT FROM ITEM 101
KERAMIC FIBER BLANKET 15mm DICK
DP14
SEE DRAWING NO.: B111200-09-02-1G04-00022-_-1/4 AEB14-BK-HFD-D-0155
SEE DRAWING NO.: B111200-09-02-1G04-00023-_-1/4 AEB14-BK-HFD-D-0156
KERAMIC FIBER BLANKET 13mm THICK
DP12
DP13
DP15
MIN.150 #20 MIN.100
SECTION A-A
DETAIL (TYPISCH) SCALE 1:10
SECTION F-F
SCALE 1:10
SECTION D-D
SCALE 1:10
SECTION E-E
SCALE 1:10
ST 20
DETAIL X SCALE 1:5
KERAMIC FIBER BLANKET 25mm DICK
60 PICES PER RING
112 PICES PER RING
208 PICES PER RING
219 PICES PER RING
CUT FROM ITEM 202
CUT FROM ITEM 102
103 PICES PER RING
DETAIL W SCALE 1:5
STAGGERED JOINT (TYP)
SPEC. 2369 REFRACTORY BRICK
SPEC. 4205 INSULATING FIRE BRICK
SPEC. 4277 INSULATING FIRE BRICK
SPEC. 6181 INSULATING BRICK
SPEC. 60781 INSULATING BRICK
SPEC. 3213 REFRACTORY CASTABLE - VIBRATING (with Metal Fibers)
SPEC. 3741 REFRACTORY CASTABLE - GUNNING (with Metal Fibers)
SPEC. 7192 LIGHT WEIGHT REFRACTORY CASTABLE - GUNNING/RODDING
SPEC. 8588 GLASS FIBER BLANKET
08-AUGUST-01 GLASS FIBER FELT
SPEC. 8275 VACUUM SHAPE
REV DATE PREPARED SIGNATURE DESCRIPTION DATE CHECKED
DRAWN Utes 18-MAI-01
CHECKED Volker1 08-AUGUST-01
APPROVED Volker1 17.08.01
TÜRKIYE ELEKTRIK URETIM ILETIM ANONIM SIRKETI
CONSORTIUM ELBISTAN B
FORMAT A0
AFSIN ELBISTAN B THERMAL POWER PLANT
DESCRIPTION HOT GAS RECIRCULATION DUCT MILL 2+5
01HFD20 + 50 BR001 DP13, DP14, DP15
REFRACTORY LINING
NAME OF SUBCONTRACTOR
KARRENA
SUBCONTRACTOR'S DRWG. No.
4012104/01.23
0
NAME OF CONSORTIUM LEADER
MITSUBISHI HEAVY INDUSTRIES, LTD
MEMBER'S DRWG. No.
B111200-09-02-1G04-00021-1/4
SCALE
1:20
CUSTOMER'S DRWG. No.
AEB14-BK-HFD-D-0154
REV. No.
00
NAME CONSORTIUM MEMBER
BABCOCK BORSIG POWER
ENERGY
BABCOCK KRAFTWERKSTECHNIK GMBH